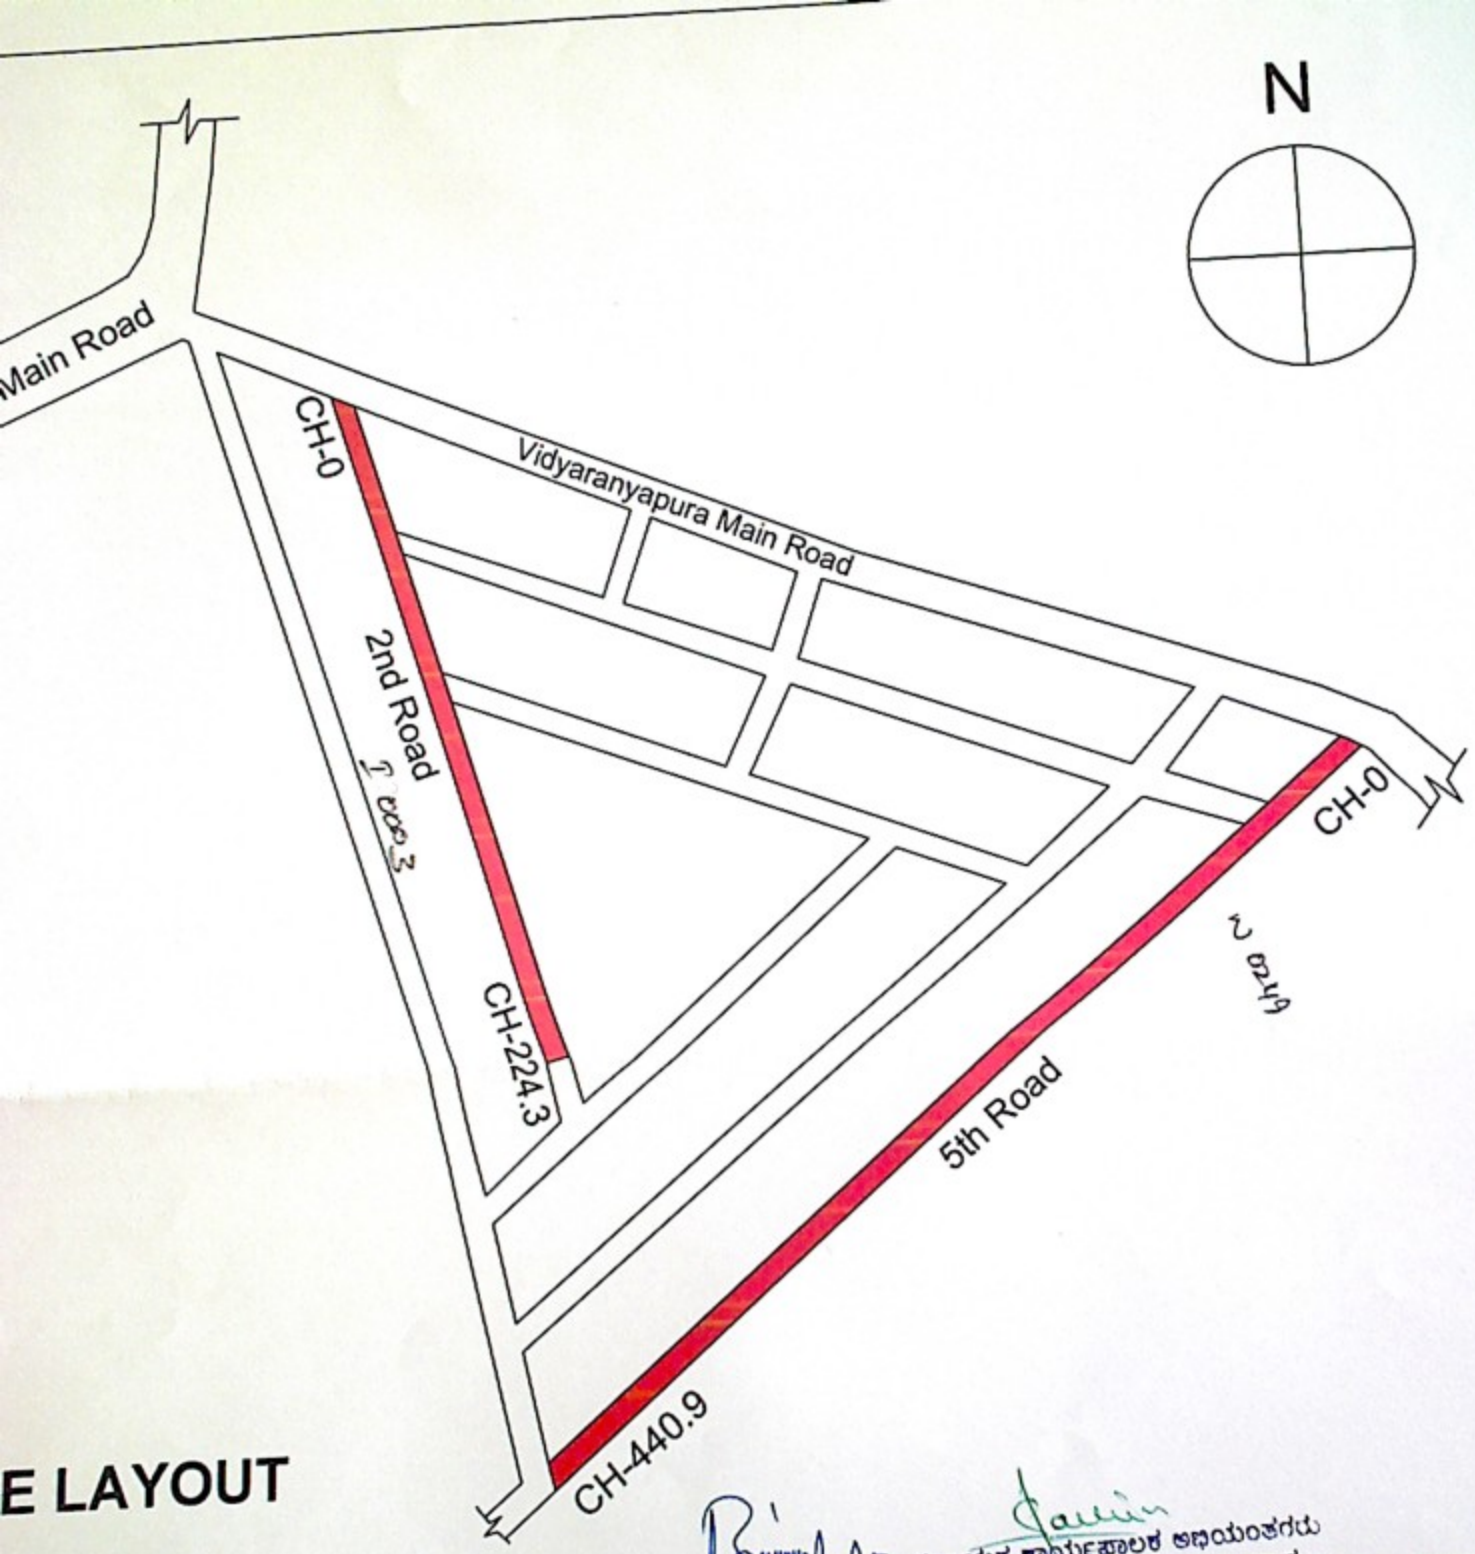

E LAYOUT

ಸಹಾಯಕ ಕಾರ್ಯಪಾಲಕ ಅಭಿಯಂತರರು
ಯಲಹಂಕ ಉಪನಗರ ಉಪವಿಭಾಗ,
ಬಿ.ಬಿ.ಎಂ.ಪಿ. ಬೆಂಗಳೂರು-106

INDEX

Drawings

re In meters

Asphalt Road

Restoration and Improvements of Balance roads of AMS layout, Venugopal layout, Ayaathiyara layout, Chikkabettahalli Layout, Mahi Layout and Surrounding areas in Ward no -93 of Yelahanka Satellite Town Sub division(PACKAGE NO -04)

BBMP

RUDRAPRASAD CONSULTAN
STRUCTURAL ENGINEERS, ARC
& PROJECT MANAGEMENT CONS

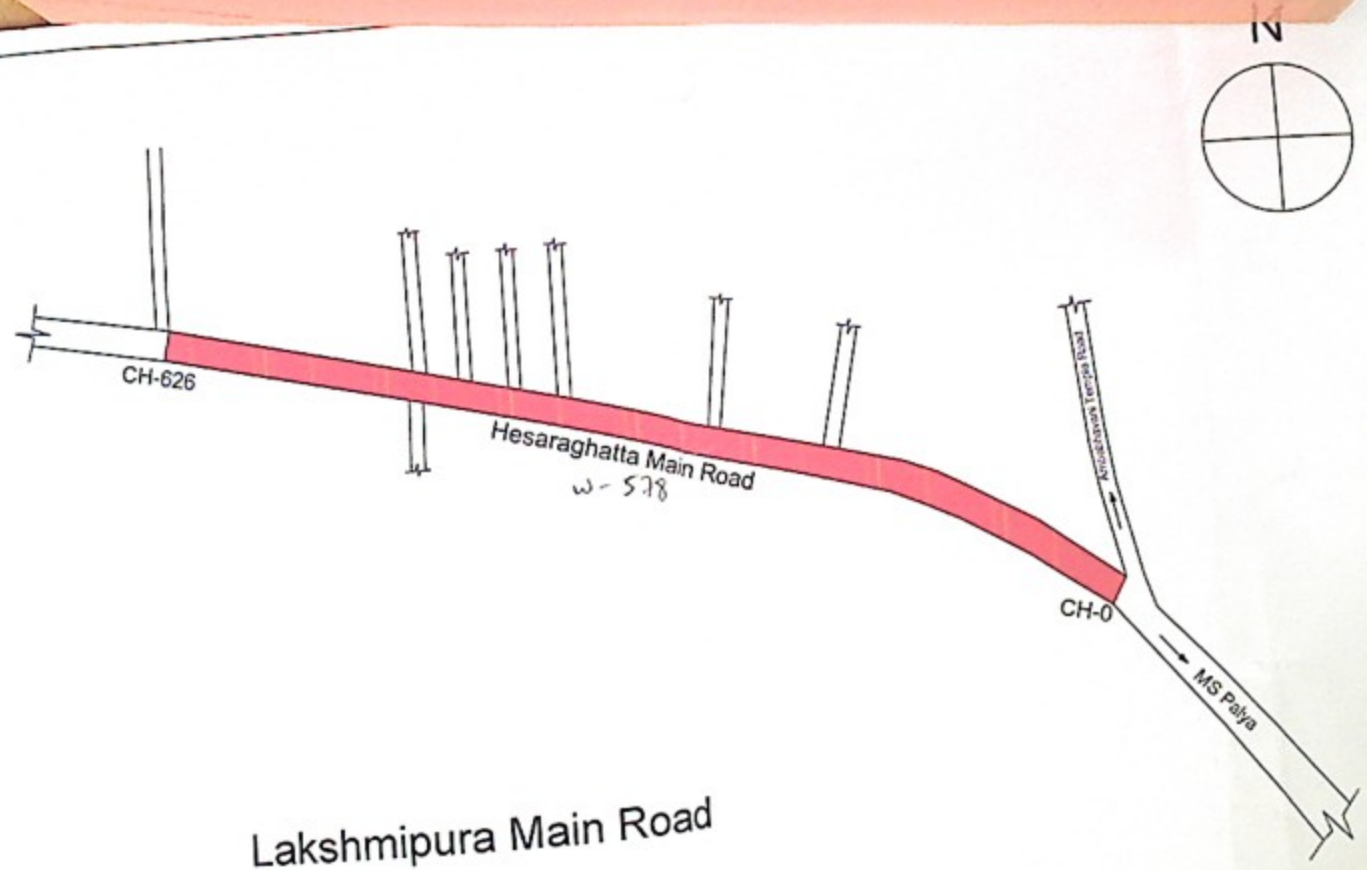

ಸಹಾಯಕ ಕಾರ್ಯಪಾಲಕ ಅಭಿಯಂತರರು
ಯಲಹಂಕ ಉಪವಿಭಾಗ-ಉಪವಿಭಾಗ
ಬ.ಬ.ಪ.ಪಾ.ಪ. ಬೆಂಗಳೂರು-೫೬

INDEX

NOTES:- 1) Do Not Scale The Drawings 2) All Dimensions Are In meters	Asphalt Road
PROJECT	Restroration and Improvements of Balance roads of AMS layout, Venugopal layout, Akashvani layout, Chikkabettahalli Layout, Mahi Layout and Surrounding areas in Ward no -03. of Yelahanka Satellite Town Sub division(PACKAGE NO -04)
CLIENT	BBMP

RUDRAPRASAD CONSULTANTS
STRUCTURAL ENGINEERS, ARCHITECTS & PROJECT MANAGEMENT CONSULTANTS
No. 3 7th MAIN,
MALLESWARAM BANGALORE-560003
Ph : 23444801
Mob : 91-9448227083,91-9972604526
E-mail: rudraprasad@rediffmail.com
Web: www.drkengineers.com

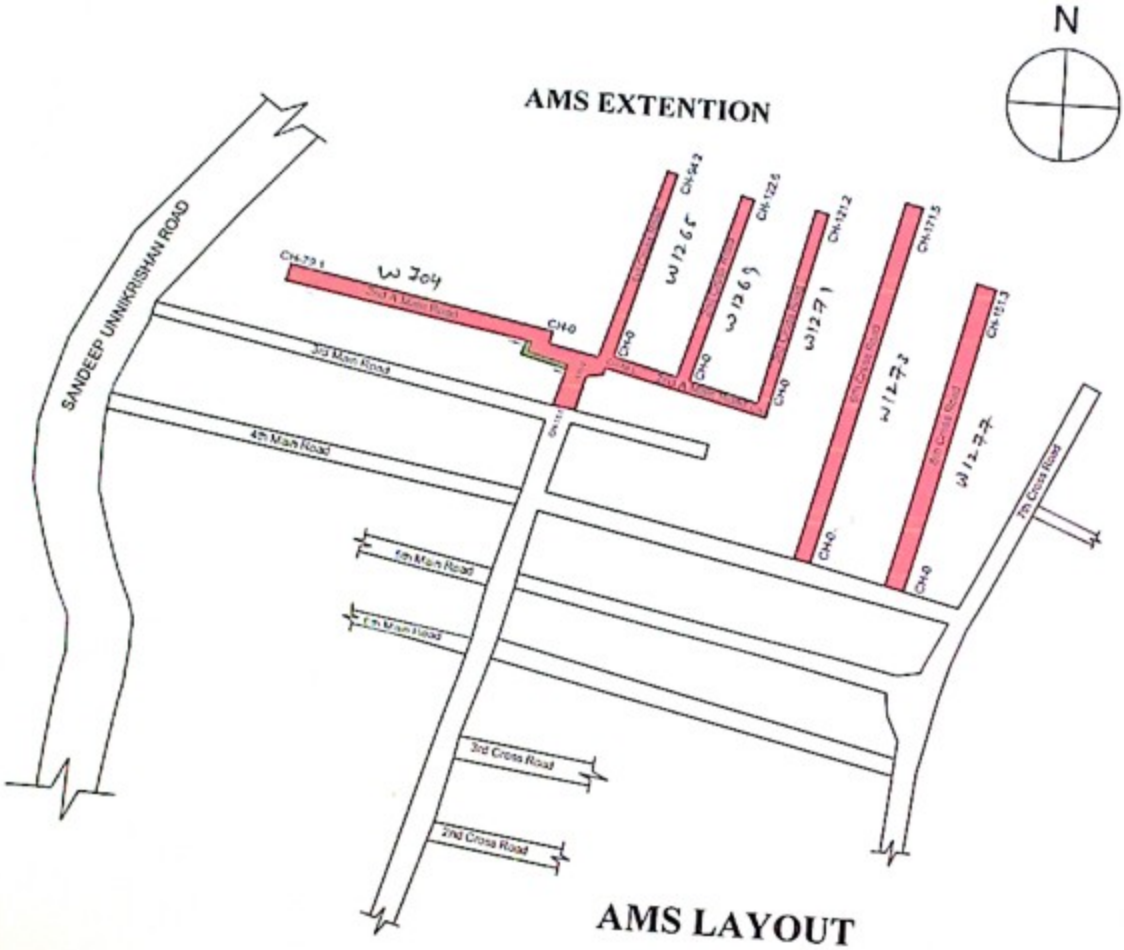

AMS LAYOUT

NOTES:-

- Do Not Scale The Drawings
- All Dimensions Are In meters

CC Drain Asphalt Road

PROJECT	Restroration and Improvements of Balance roads of AMS layout, Venugopal layout, Akashvani layout, Chikkabettahalli Layout, Mahi Layout and Surrounding areas in Ward no -03 of Yelahanka Satellite Town Sub division(PACKAGE NO -04)
CLIENT	BBMP

RUDRAPRASAD CONSULTANTS
STRUCTURAL ENGINEERS, ARCHITECTS & PROJECT MANAGEMENT CONSULTANTS